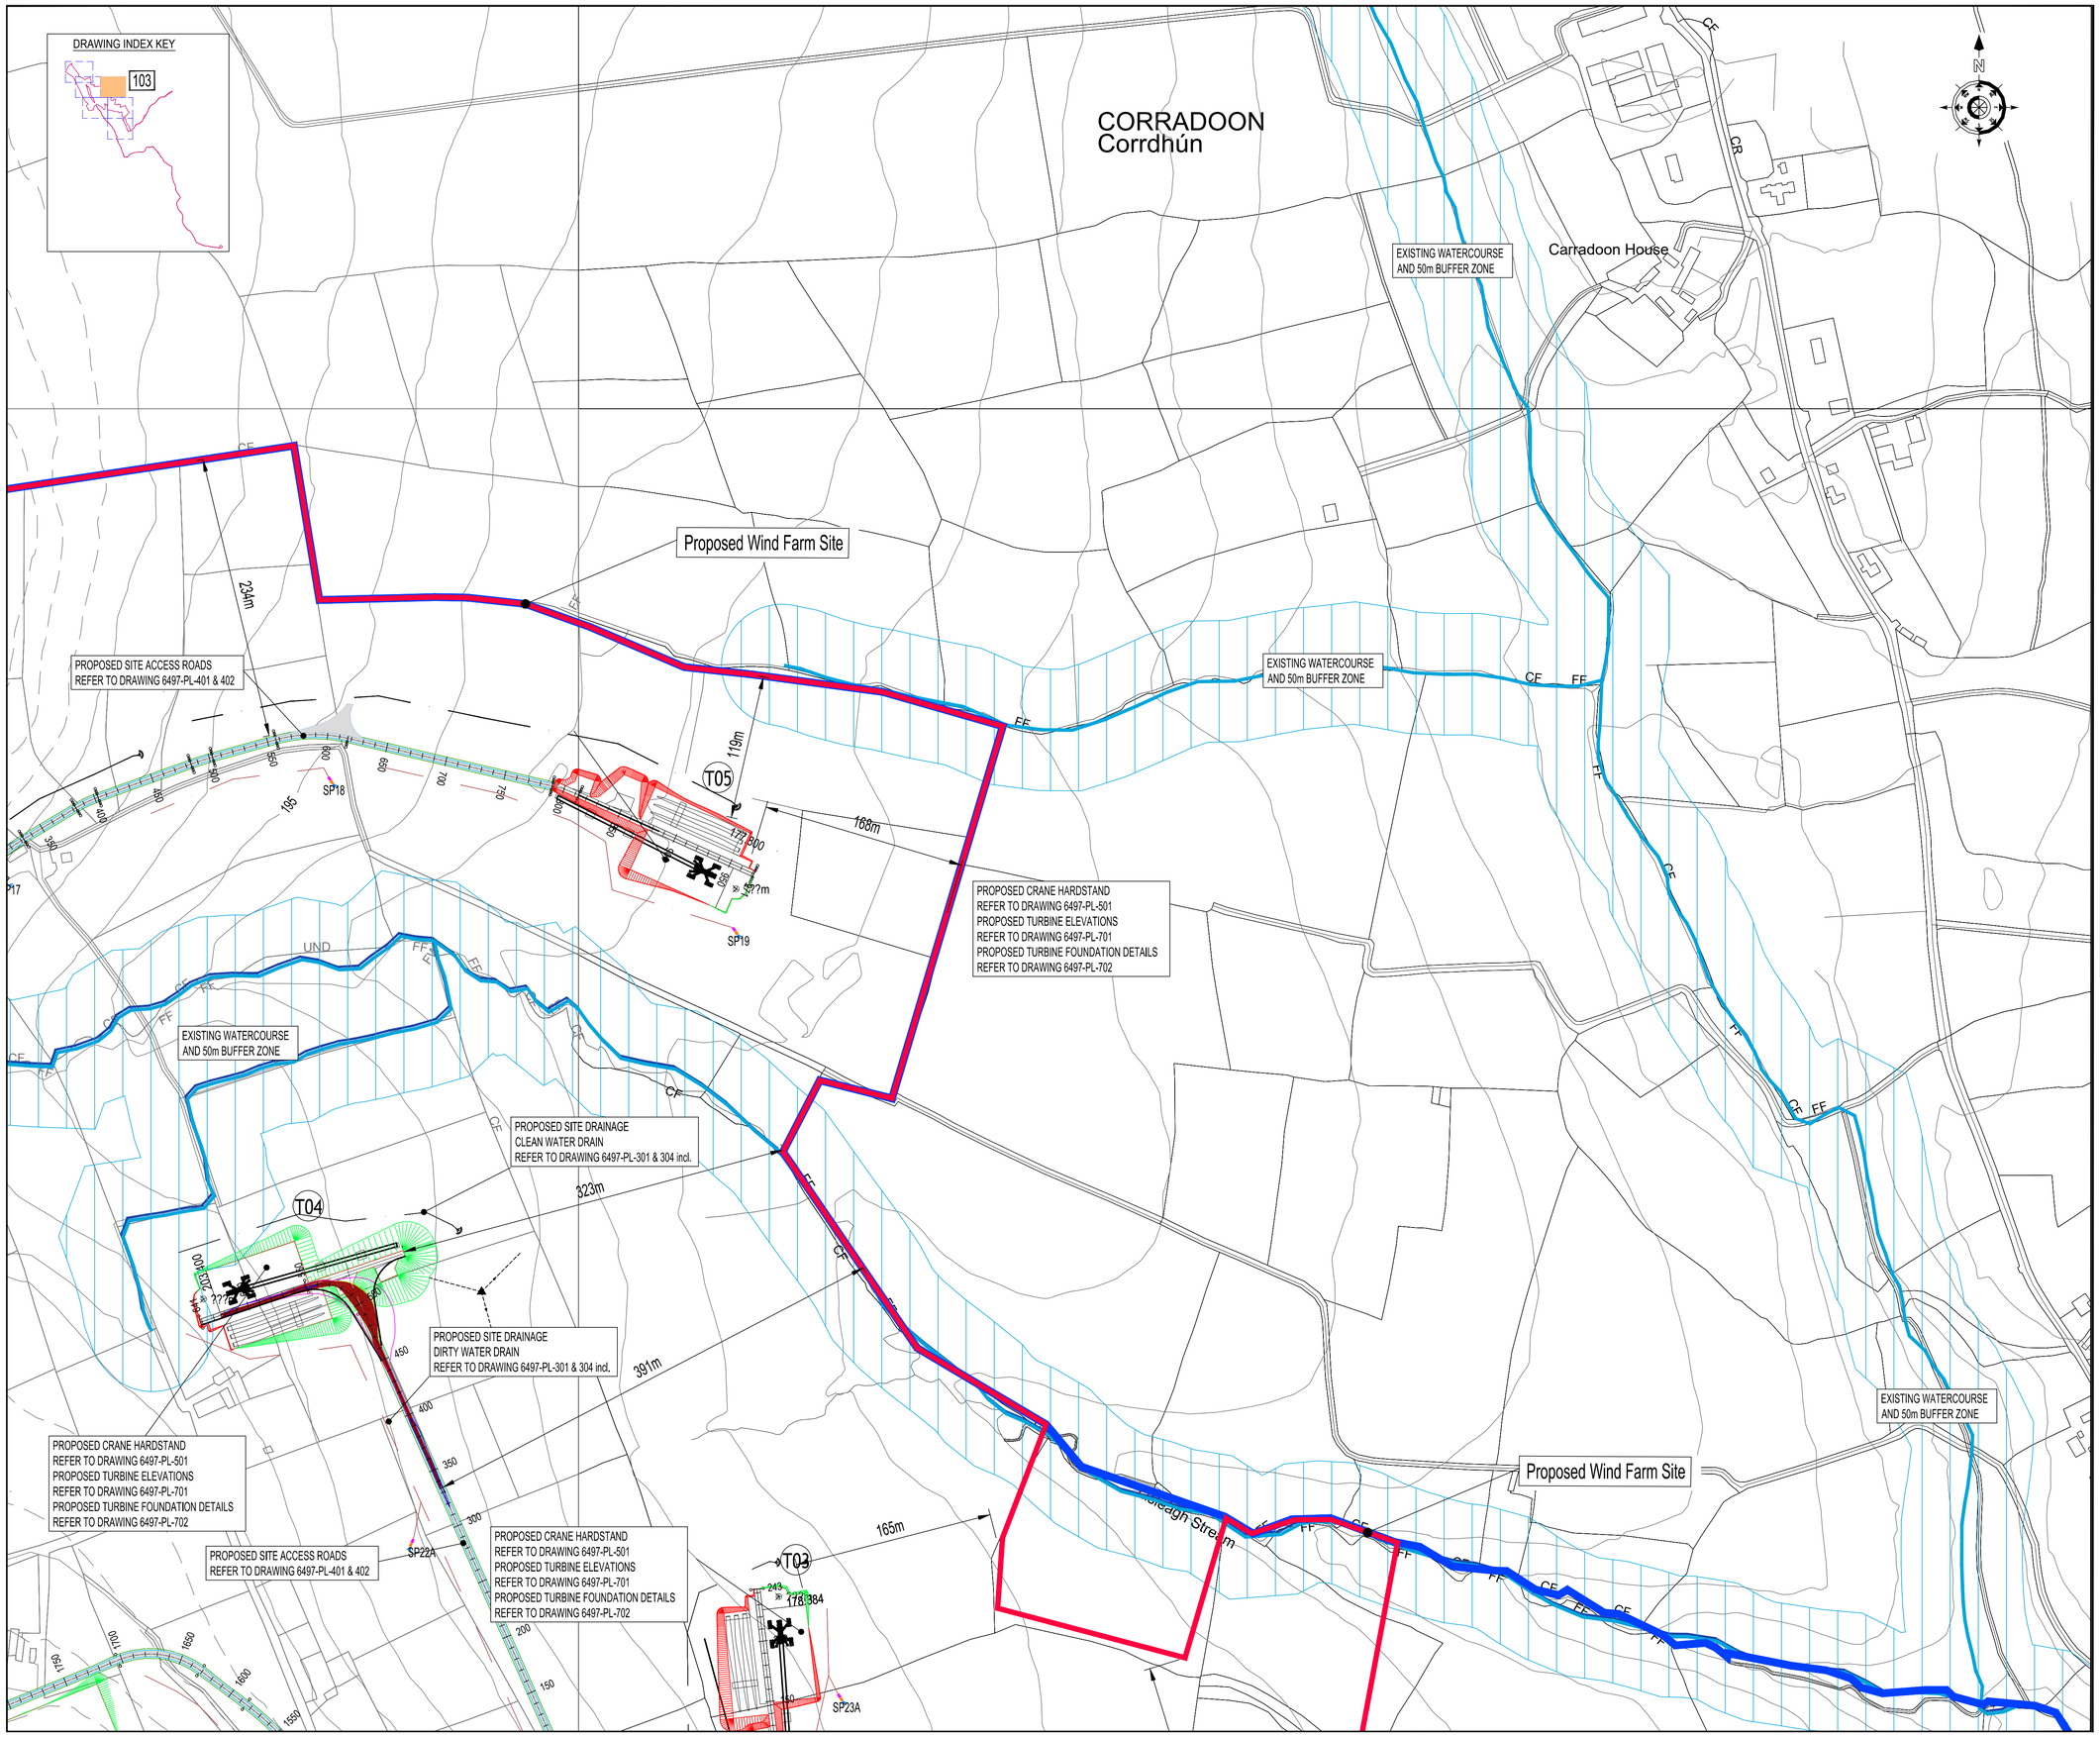

NOTES:

1. FIGURED DIMENSIONS ONLY TO BE TAKEN FROM THIS DRAWING.
2. ALL DRAWINGS TO BE CHECKED BY THE CONTRACTOR ON SITE.
3. ENGINEER TO BE INFORMED OF ANY DISCREPANCIES BEFORE ANY WORK COMMENCES.
4. THIS DRAWING TO BE READ IN CONJUNCTION WITH ALL OTHER RELEVANT DRAWINGS AND SPECIFICATIONS.

Legend

- Land where the Applicant has ownership or beneficial interest
- Planning Application Boundary
- Proposed Wind Turbine
- Proposed Crane Hardstand
- Proposed Site Access Road
- Existing Site Track to be upgraded
- Proposed Cut Area
- Proposed Filled Area
- Dirty Water Drain
- Clean Water Drain
- Culvert
- Settlement Pond
- Buffered Outlet
- WC1 Watercourse Crossing
- Existing Watercourse
- Existing Watercourse with 50m buffer
- Proposed Borrow Pit
- SAC - Special Area of Conservation

THIS DRAWING IS FOR PLANNING PURPOSES ONLY.
IT IS NOT TO BE USED AS A CONSTRUCTION DRAWING.

Ordnance Survey National Mapping Agency
Reproduced From the Ordnance Survey by Permission of the Government Licence No. CYAL50244098. Osi Map Ref: 6025,5969,5906, 5833,5834,5835,5762 & 5763

rev.	modifications	by	chk	date
P01	Planning Application Submission	LB	JL	May. '23
P00	Planning Application - First Issue For Review	LB	JL	Mar. '23

Client
EMP Group

Project
Proposed Wind Farm and Grid Connection at Dyrick Hill, County Waterford.

Stage
Planning Application

Title
Proposed Site Layout Plan
Sheet 3 of 6

Scale
1:2,500 @ A1 & 1:5,000 @ A3

Surveyed	Prepared By	Checked	Date
-			

© COPYRIGHT OF
JENNINGS O'DONOVAN & PARTNERS
CONSULTING ENGINEERS,
FINISKLIN,
SLIGO,
IRELAND.
TEL. (0035371) 9161416.
FAX. (0035371) 9161080.
Email. info@jodireland.com
Web. www.jodireland.com

Drawing no.	Revision
6497-PL-103	P01